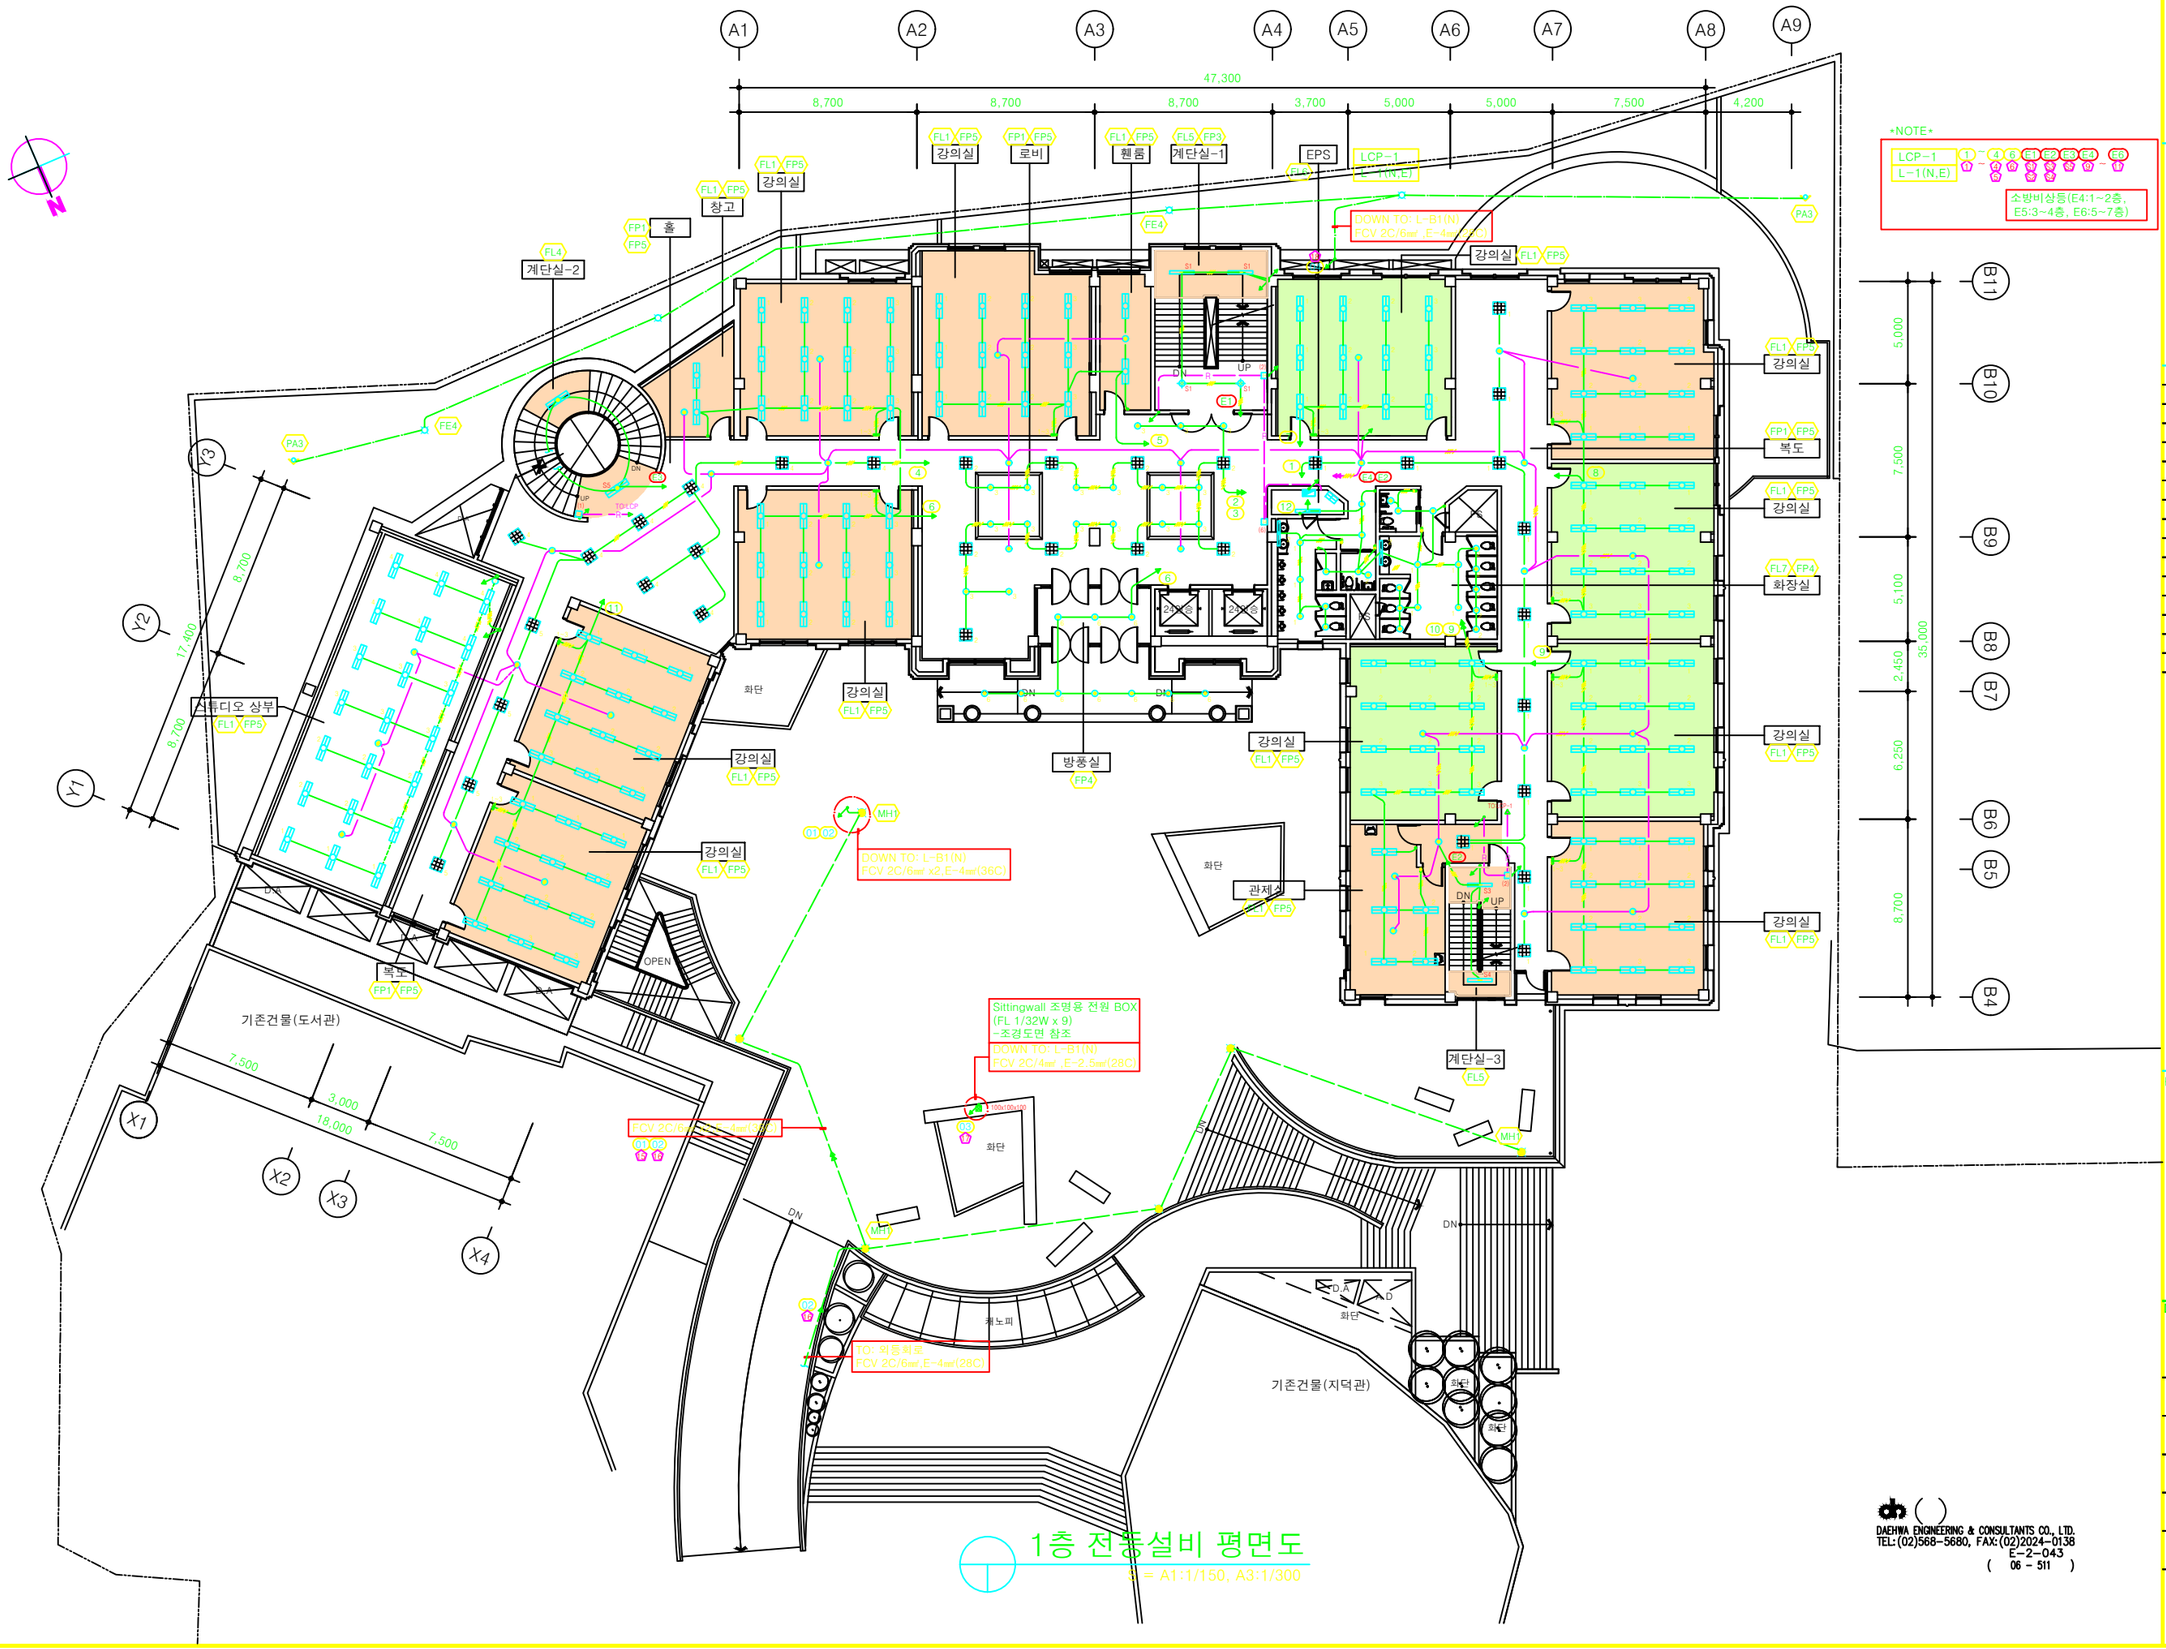

1층 전등설비 평면도

S = A1:1/150, A3:1/300

ARCHITECT

(주)秀건축사사무소

서울시 서초구 방배동 475-31 윤빌딩5층

TEL : 02)597-9503

REVISIONS

NO.	DATE	REVISION
14		
13		
12		
11		
10		
9		
8		
7		
6		
5		
4		
3		
2		
1		

NOTE

PROJECT TITLE

서일대학
학습관 신축공사

DRAWING NAME

1층 전등설비 평면도

DATE	05. 05.	SCALE	A1 1 : 150
			A3 1 : 300
DRAWN BY			
CHECKED BY			
APPROVED BY			
DESIGNED BY			
DRAWING NO.	E-22		

DAEHWA ENGINEERING & CONSULTANTS CO., LTD.
TEL:(02)568-5680, FAX:(02)2024-0138
E-2-043
(06 - 511)